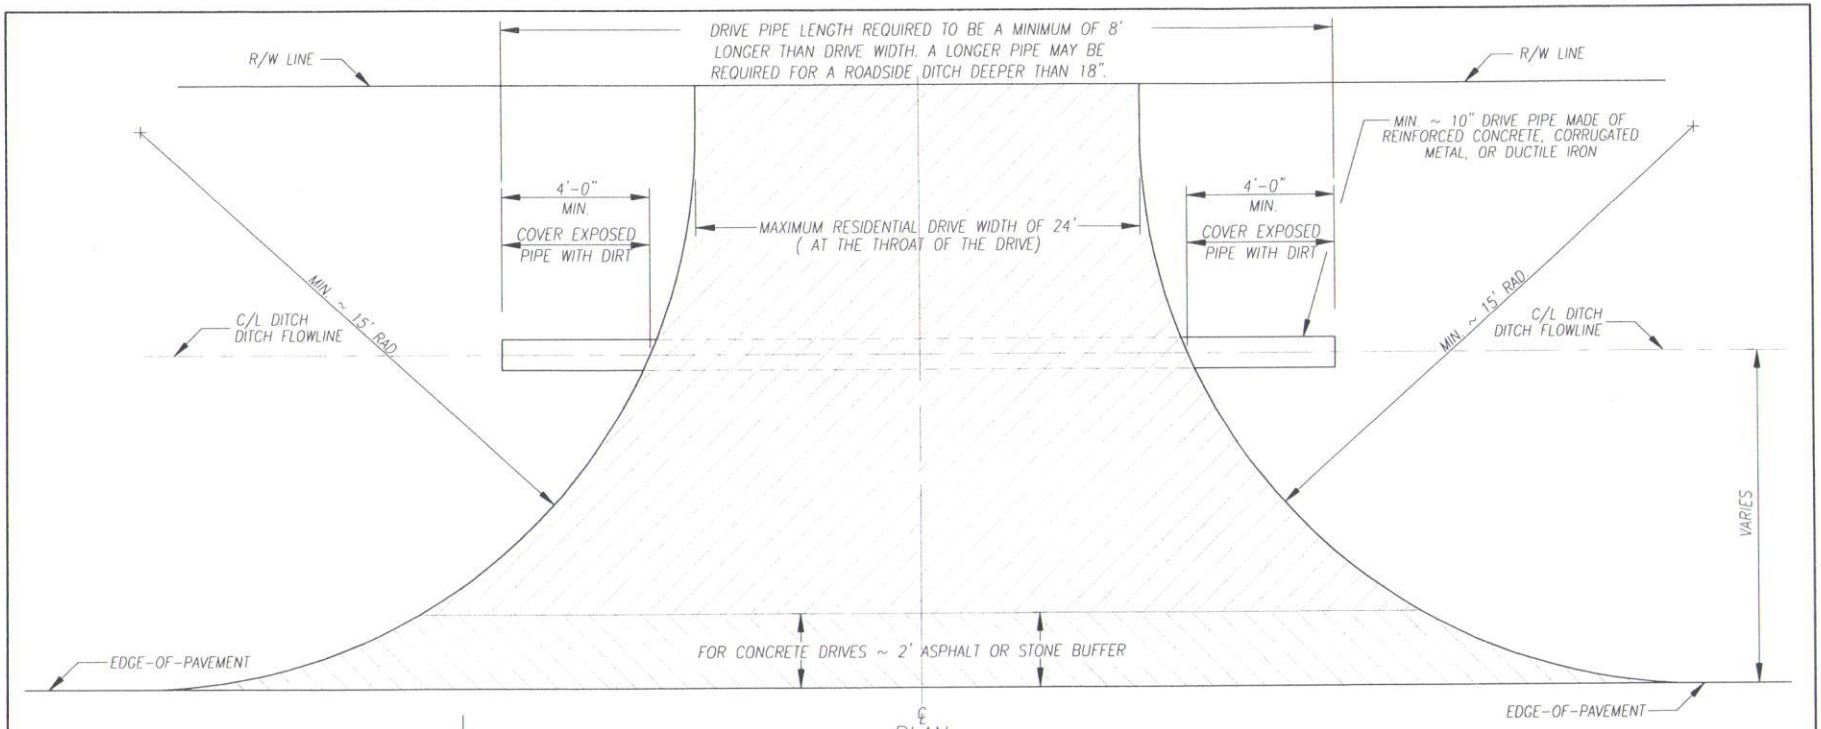

NOTES: ROADSIDE DITCH SHALL NOT BE FILLED IN.

SURFACE OF DRIVEWAY MUST FOLLOW EXISTING GROUND CONTOUR AND MAINTAIN EXISTING GROUND ELEVATION WITHIN ROAD RIGHT-OF-WAY.

SURFACE OF DRIVEWAY APRON ABUTTING THE ROADWAY MUST BE A MIN. OF 1" BELOW THE EDGE OF PAVEMENT.

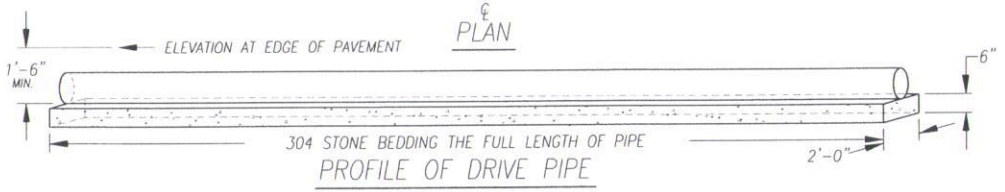

PROFILE OF DRIVE PIPE

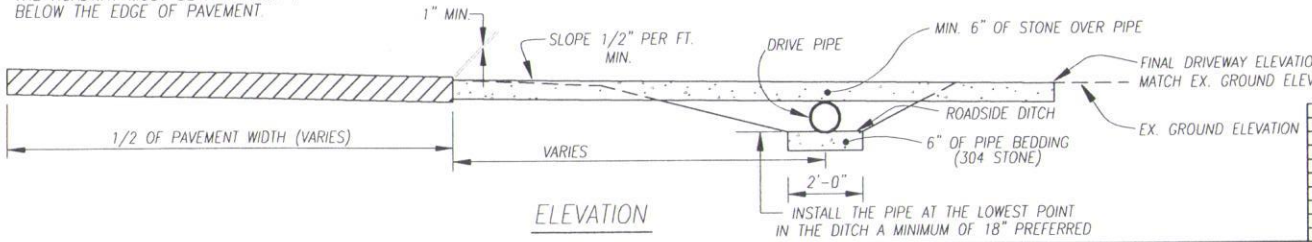

ELEVATION

NOTES: ONLY ONE DRIVEWAY IS PERMITTED PER PARCEL. ADDITIONAL DRIVES MAY BE ALLOWED PURSUANT TO THE ALLEN COUNTY ACCESS MANAGEMENT REGULATIONS.

FOR CONCRETE DRIVEWAYS SEE STANDARD DRAWING DW-1 FOR THICKNESS OF CONCRETE.

DRIVE PIPE MUST BE 4 FT. PAST EACH SIDE OF DRIVEWAY REGARDLESS OF PIPE PLACEMENT IN THE DRIVEWAY.

REVISIONS		
NO.	DATE	BY
1	6-4-79	TJP
2	7-9-90	TJP
3	6-17-97	BJT
4	9-21-00	BJT
5	1-1-04	DRL
6	10-5-06	ZJG
7	5-3-10	DRL
8	1-16-13	RJM

ALLEN COUNTY, OHIO
COUNTY ENGINEER

MINIMUM DRAINAGE & DRIVEWAY STANDARDS RESIDENTIAL DRIVES

STANDARD CONSTRUCTION DRAWING DW-2

DRAWN BY: BJT | APPROVED BY: T.J. PIPER